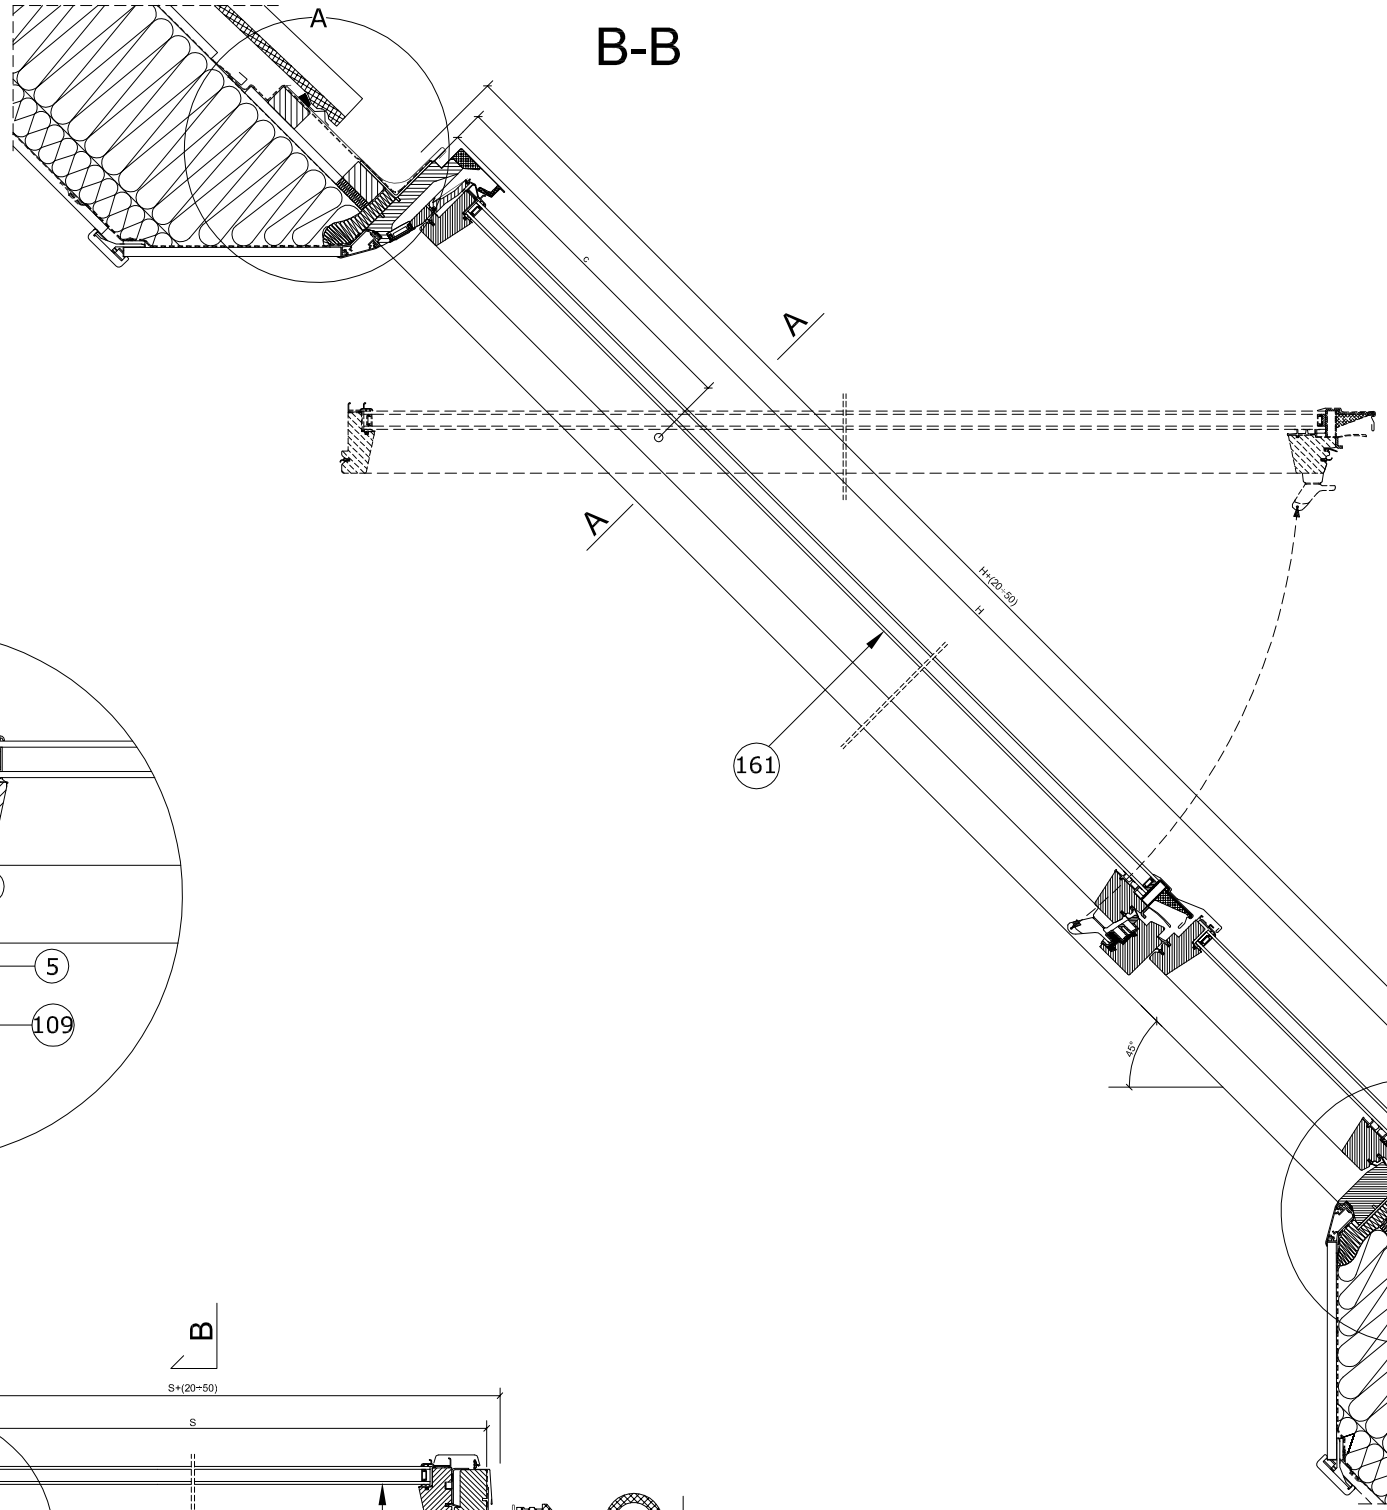

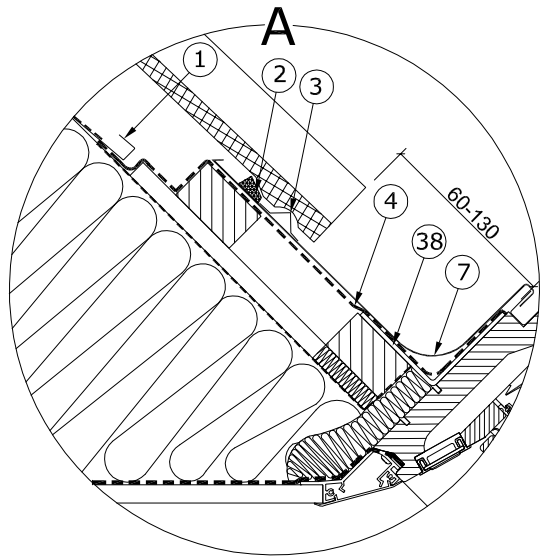

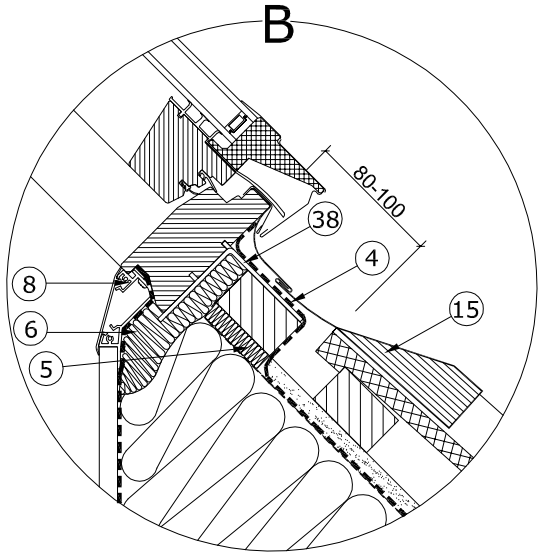

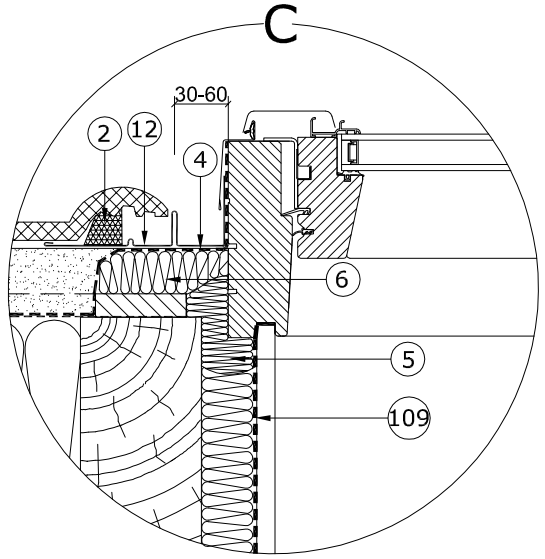

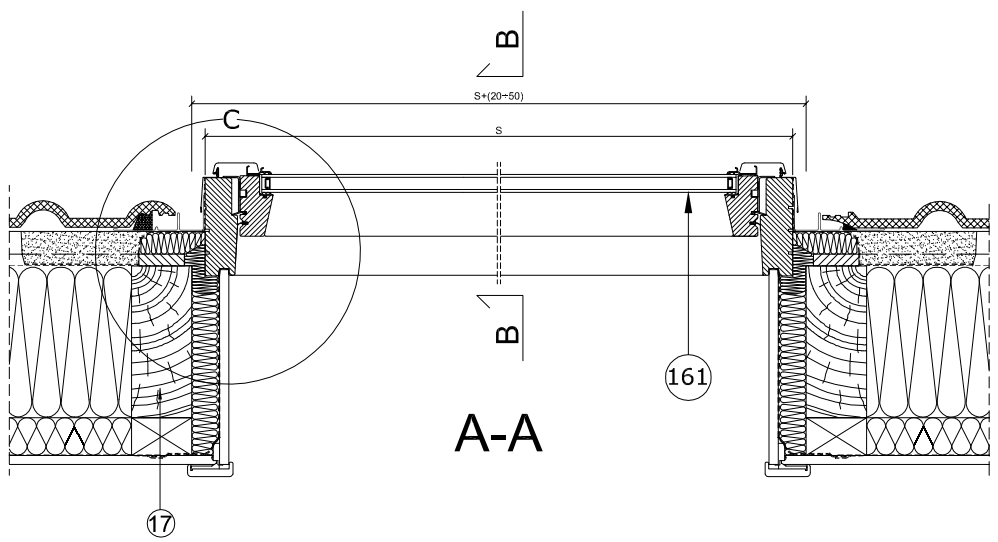

1-Water draining gutter
2-Polyurethane insulating wedge
3-Tile supporting profile
4-XDP FAKRO vapour permeable collar
5-Tress made of sheep wool FAKRO (XDP)
6-Blocks made of sheep wool FAKRO (XDP)
7-EZV FAKRO flashing upper element
8-XLW Internal lining horizontal element FAKRO
12-EZV FAKRO flashing side element
15-EZV FAKRO flashing lower element
17-Rafter
38-Installation bracket
109-XDS air-tight flashing
161-Window FDY-V U3 Duet proSky FAKRO

FDY-V U3 Duet proSky			
Frame width S[mm]	Frame height H[mm]	c[mm]	Window symbol
777	1861	469	CA
	2061	569	CB
	2350	569	CC
	2550	569	CD
937	1861	469	DA
	2061	569	DB
	2350	569	DC
	2550	569	DD

FAKRO

FDY-V U3 Duet proSky	EZV	TILE	XLW	25° - 65°
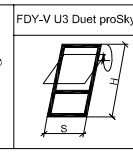	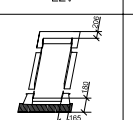	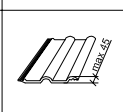	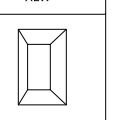	

Vertical and horizontal cross-section:
FDY-V U3 Duet proSky roof window with
EZV flashing for profiled roofing materials

FORMAT:	SCALE:	DATE:
A3	1:10/1:5	07.2011

Warning! The present drawing is for informational-demonstrative purposes only and as such cannot constitute a basis for performance. All dimensions presented in this drawing should be verified on site. Because of the fact that the drawing is a schematic one, FAKRO shall not assume any responsibility for the actual installation quality on the roof. This drawing is FAKRO's property and cannot be published or used publicly without our written consent.